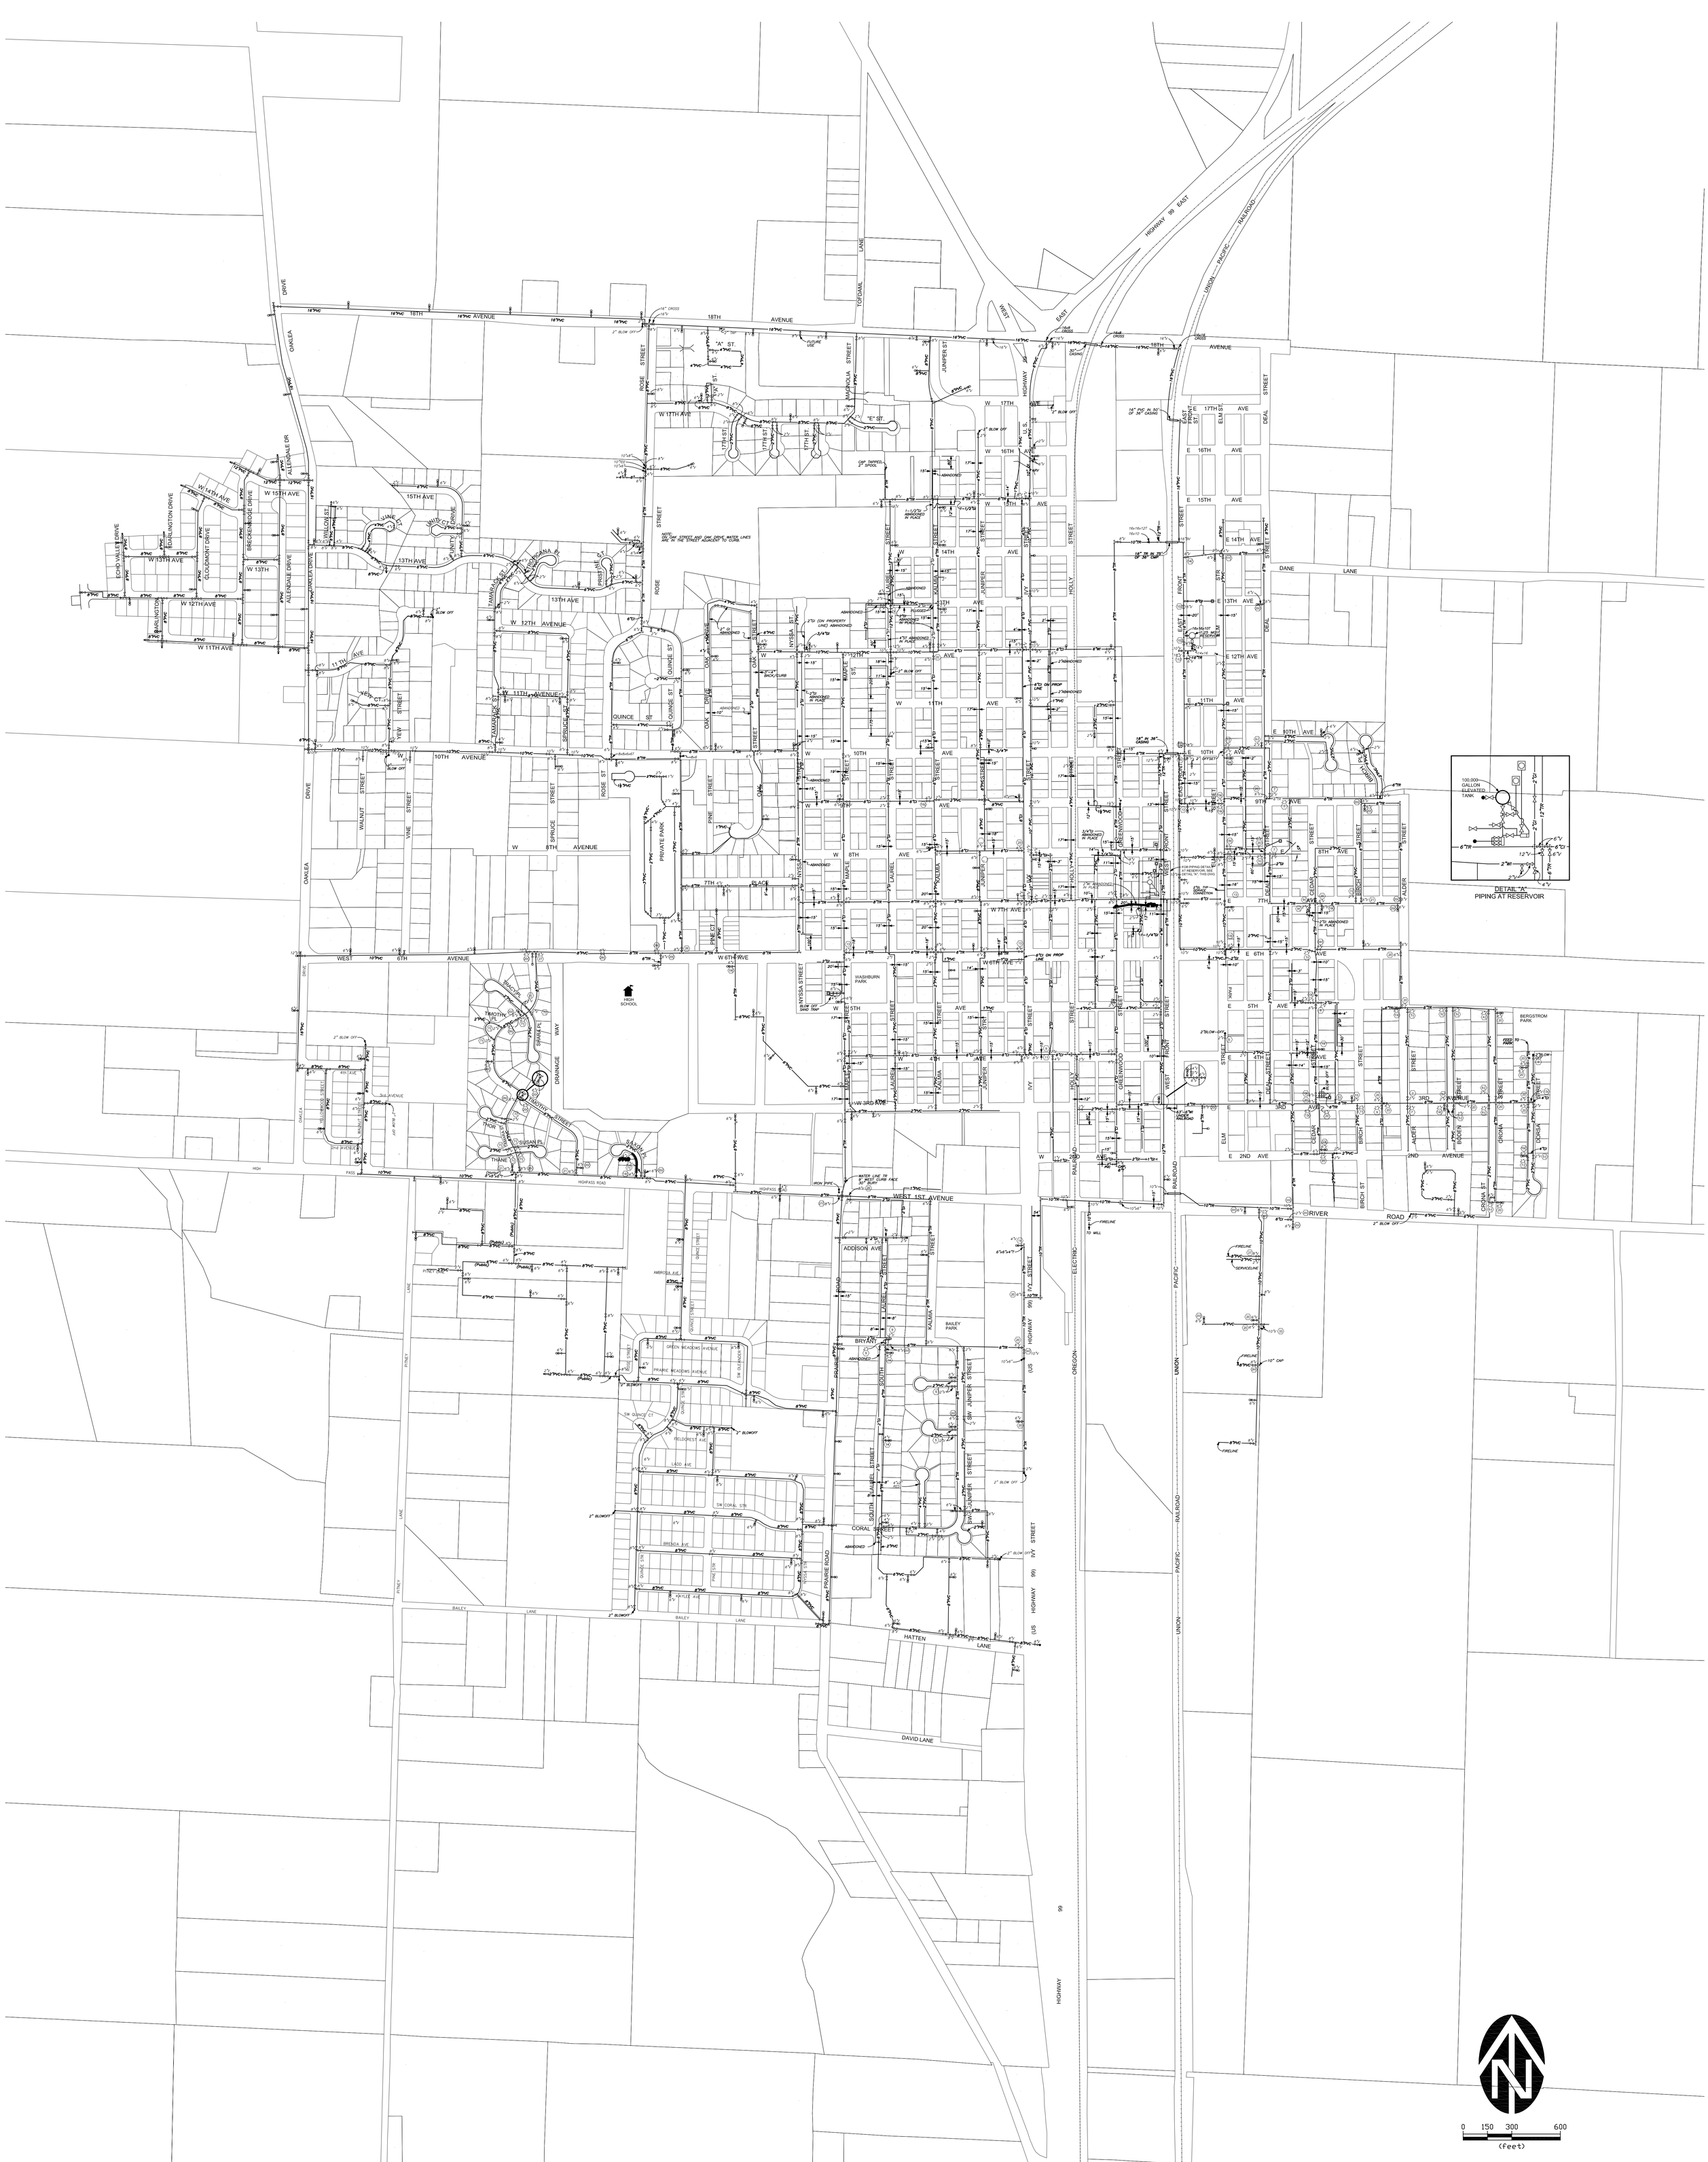
DETAIL "A"
PIPING AT RESERVOIR
100,000 GALLON ELEVATED TANK
LEGEND
AIR RELIEF
BLOW OFF
BUILDINGS
BUTTERFLY VALVE
CAP
CITY LIMITS
URBAN GROWTH BOUNDARY
FIRE HYDRANT
GATE VALVE
LINES NOT CONNECTED
RAILROAD
WELL
DESIGNATES NO. OF TURNS TO OPEN VALVE
CAST IRON WATER PIPE W/SIZE
GALVANIZED IRON WATER PIPE W/SIZE
WROUGHT IRON WATER PIPE W/SIZE
POLYVINYL CHLORIDE WATER PIPE W/SIZE
STEEL WATER PIPE W/SIZE
TRANSITE WATER PIPE W/SIZE
0 150 300 600
(Feet)
City of Junction City
WATER SYSTEM MAP
Last Updated 5/15/09
May 15, 2009 - 2:29pm
R:\Maps\City Utility Maps\Junction City\JunctionCity Utility Map 5-12-09.dwg (Water tab)