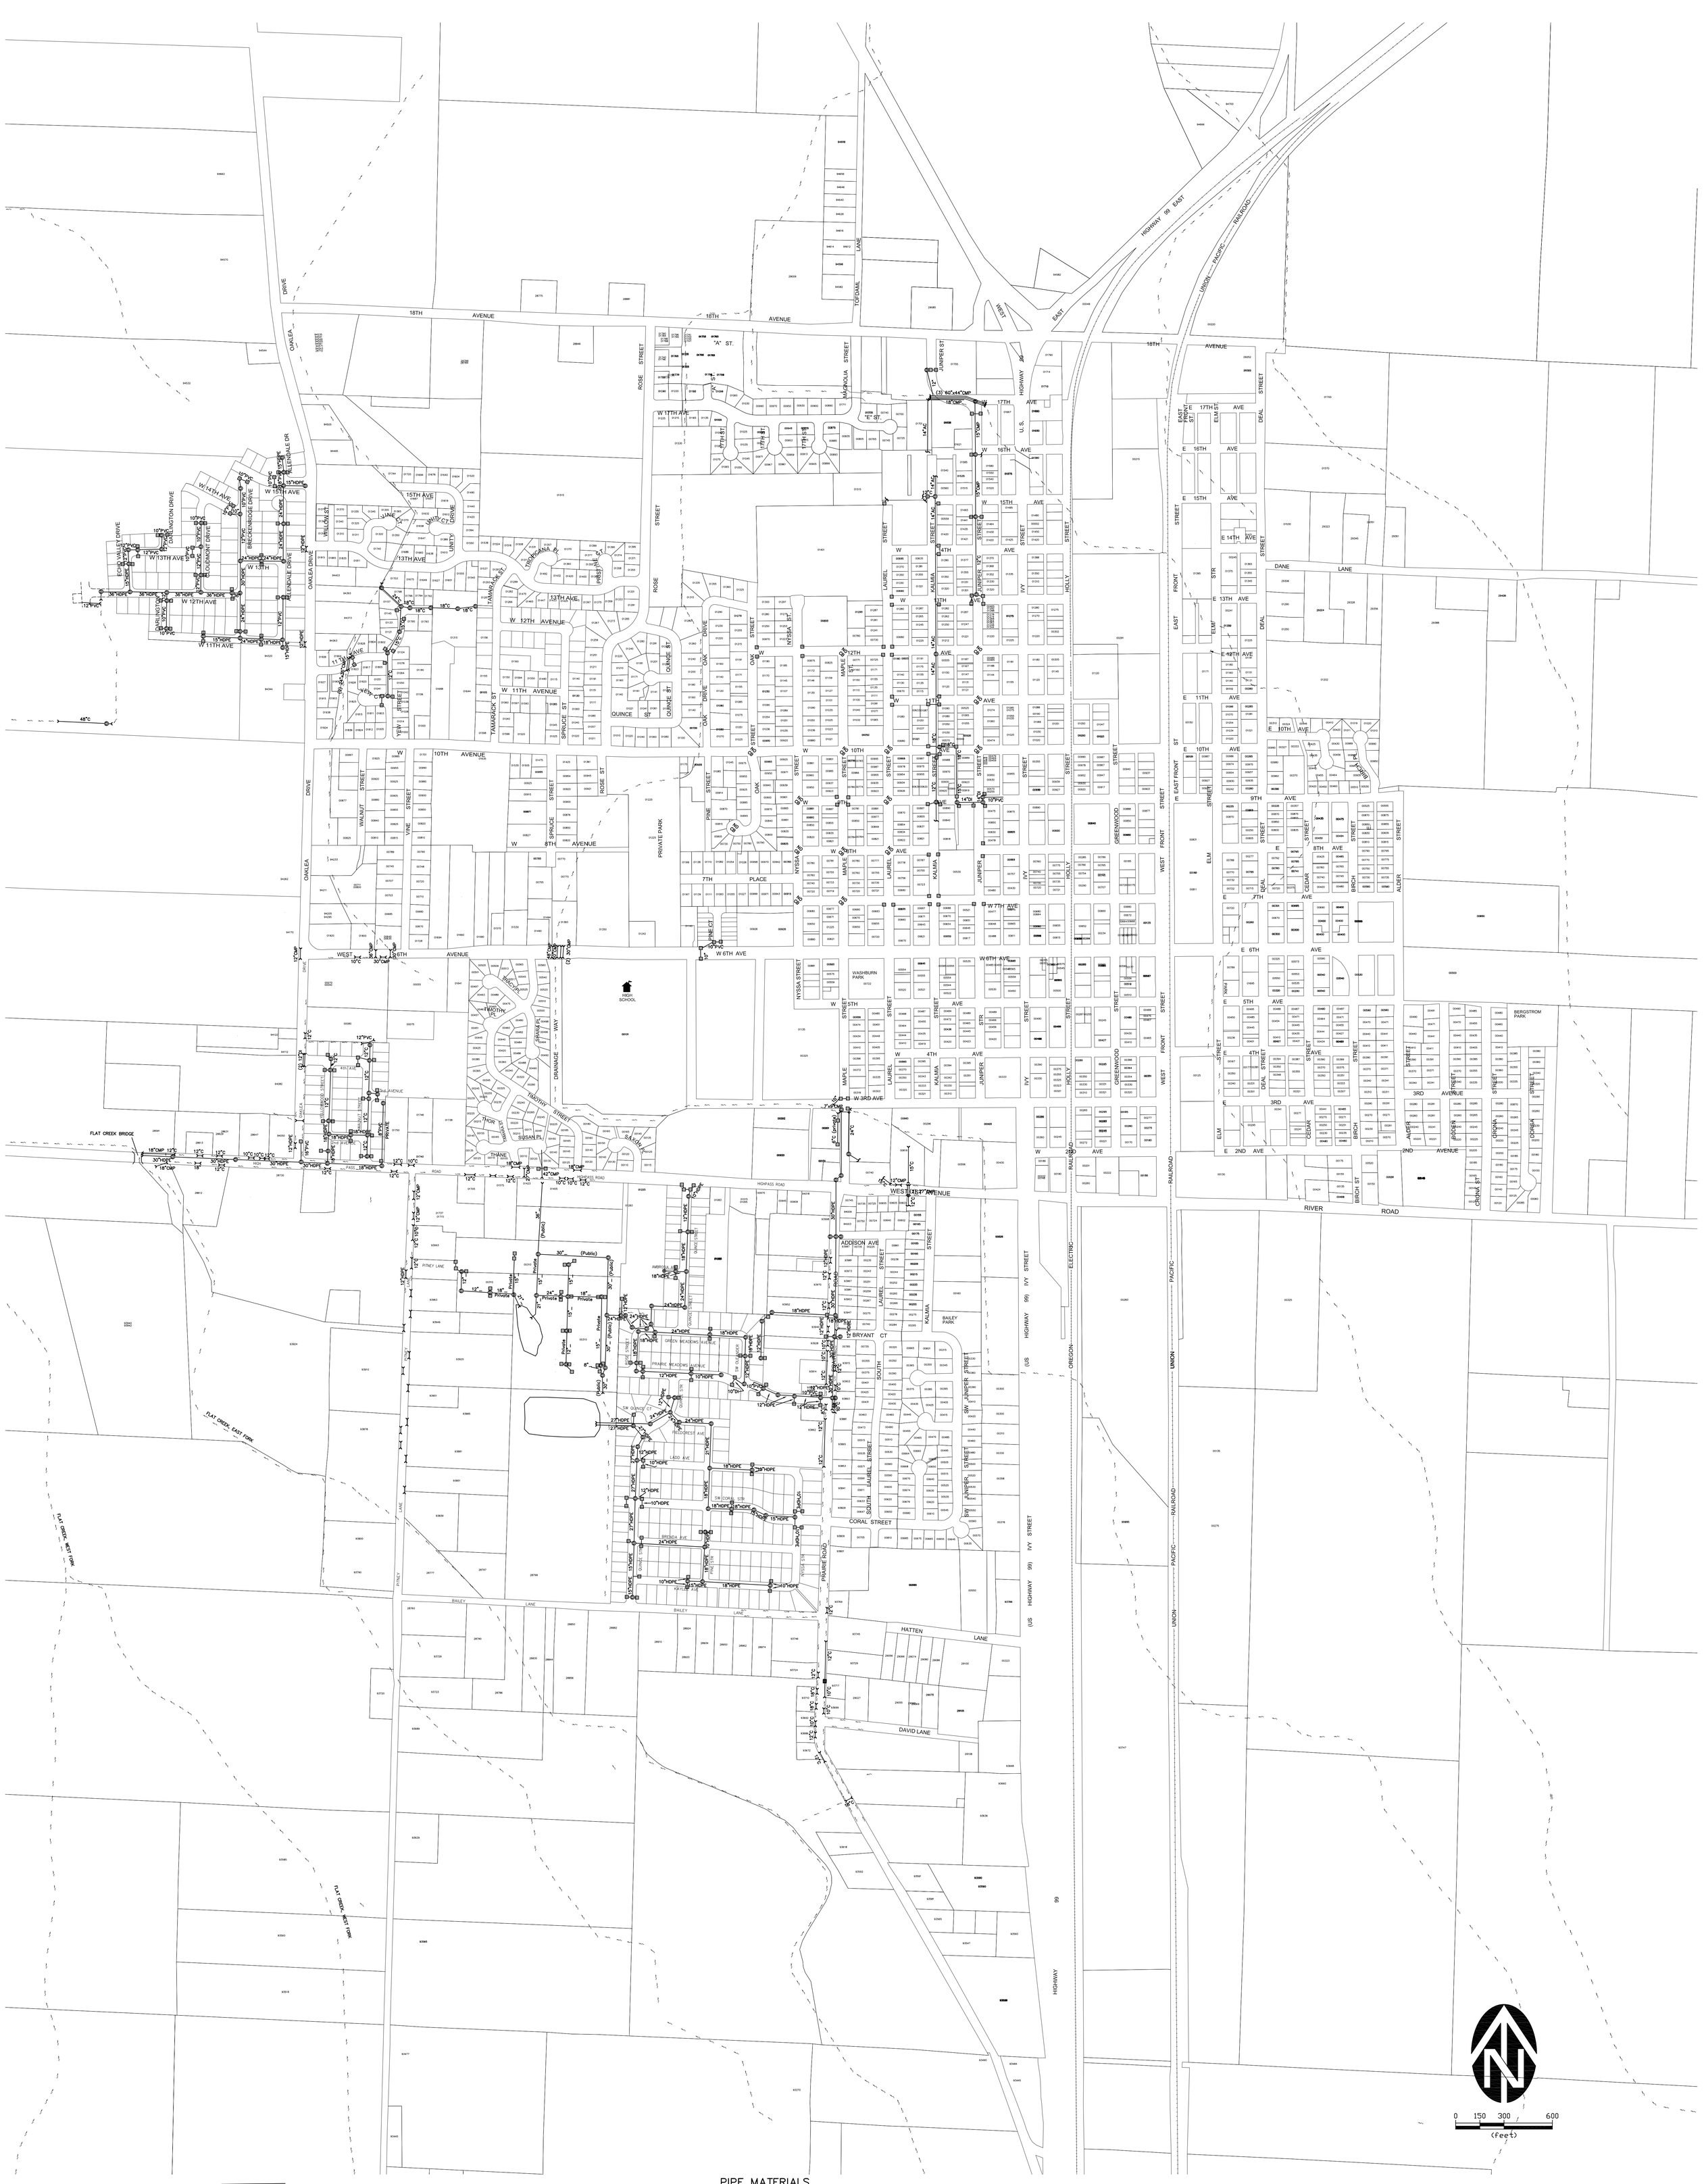

Nov 25, 2008 - 3:38pm
R:\Maps\City Utility Maps\Junction City\JunctionCity Utility Map 2008.dwg (Storm tab)

LEGEND

- RAILROAD
- DRAINAGE BASIN
- CITY LIMITS
- URBAN GROWTH BOUNDARY

PIPE DIAMETER — 8" C — PIPE MATERIAL — STORM SEWER LINE

MANHOLE (167) — MANHOLE NO.

CATCH BASIN (167) — CATCH BASIN NO.

JUNCTION BOX

PLUGGED END

PIPE END LOCATION NOT KNOWN

P — CONTINUES AS PRIVATE SYSTEM

SURFACE FLOW DIRECTION

DB — DETENTION BASIN

PIPE MATERIALS

C – CONCRETE
BOX – BOX CULVERT
CI – CAST IRON
CMP – CORRUGATED METAL PIPE
DI – DUCTILE IRON
HDPE – HIGH DENSITY POLYETHELYNE
PVC – POLYVINYL CHLORIDE
STL – STEEL

NOTE:
THESE MAPS ARE SCHEMATIC UTILITY MAPS ONLY & DO NOT SHOW EXACT LOCATIONS OF UTILITIES. FIELD VERIFY ALL LOCATIONS PRIOR TO DESIGN OR CONSTRUCTION.

City of Junction City

STORM SYSTEM MAP

Last Update 11/25/08